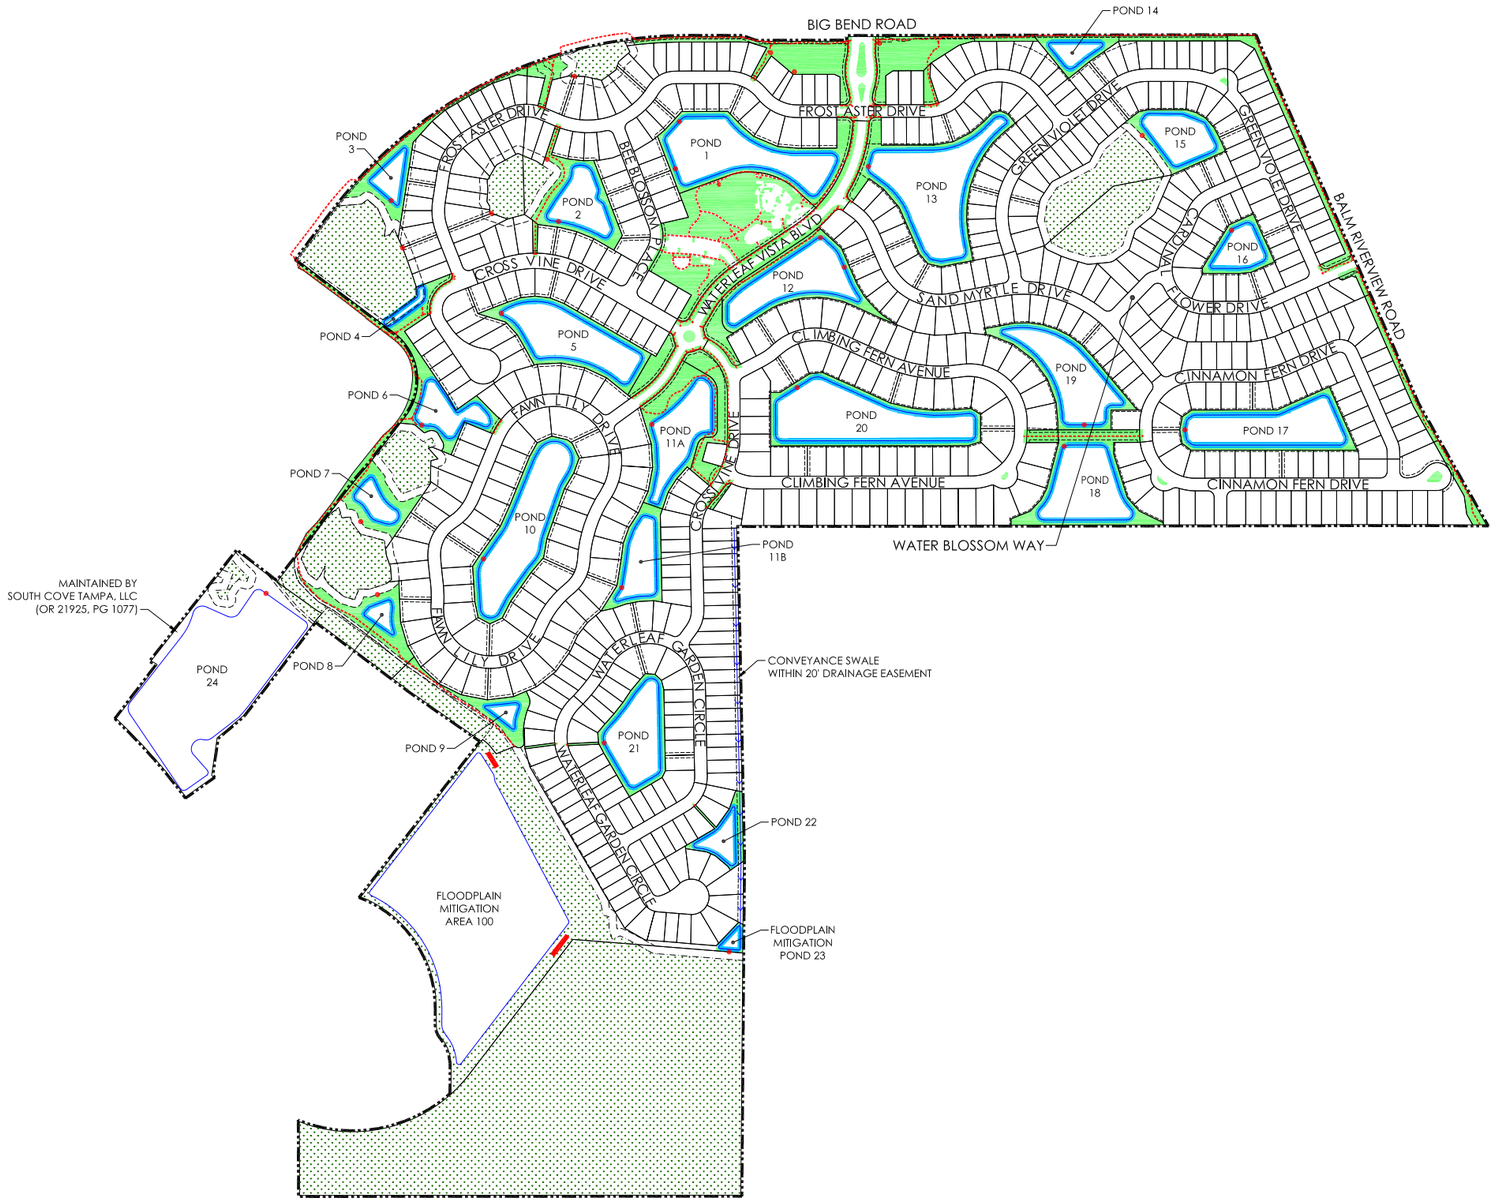

N

0 150' 300' 600'

SCALE: 1" = 300'

Stantec

Stantec Consulting Services Inc.
777 S. Harbour Island Blvd., Suite 600
Tampa, Florida 33602 Tel. 813.223.9500
www.stantec.com Fax. 813.223.0009

Certificate of Authorization #27013
FL Lic. # LC-C000170

Copyright Reserved

The Contractor shall verify and be responsible for all dimensions. DO NOT scale the drawing - any errors or omissions shall be reported to Stantec without delay.
The Copyrights to all designs and drawings are the property of Stantec. Reproduction or use for any purpose other than that authorized by Stantec is forbidden.

Legend

- CDD BOUNDARY
- PARCEL LINE
- EASEMENT LINE
- CONTROL STRUCTURE
- LANDSCAPE MAINTENANCE
- PEDESTRIAN TRAIL
- POND BANK MAINTENANCE
- WETLAND WITH SETBACK

Revision	By	Appd.	YY.MM.DD

Issued	By	Appd.	YY.MM.DD

File Name: 215611803-X03-MAINTENANCE MAP	VN	TLS	VN	22.12.01
	Dwn.	Chkd.	Dsgn.	YY.MM.DD

Permit-Seal

Client/Project

WATERLEAF
COMMUNITY DEVELOPMENT DISTRICT

Hillsborough County, Florida

Title

MAINTENANCE MAP

Project No.	Scale	
215611803	1" = 300'	
Drawing No.	Sheet	Revision
X03	1 of 1	0

V:\215\active\215611803\civil\drawing\active\exhibits\215611803X03-Maintenance Map.dwg
2022/12/01 11:15 AM By: Nunez, Vanessa